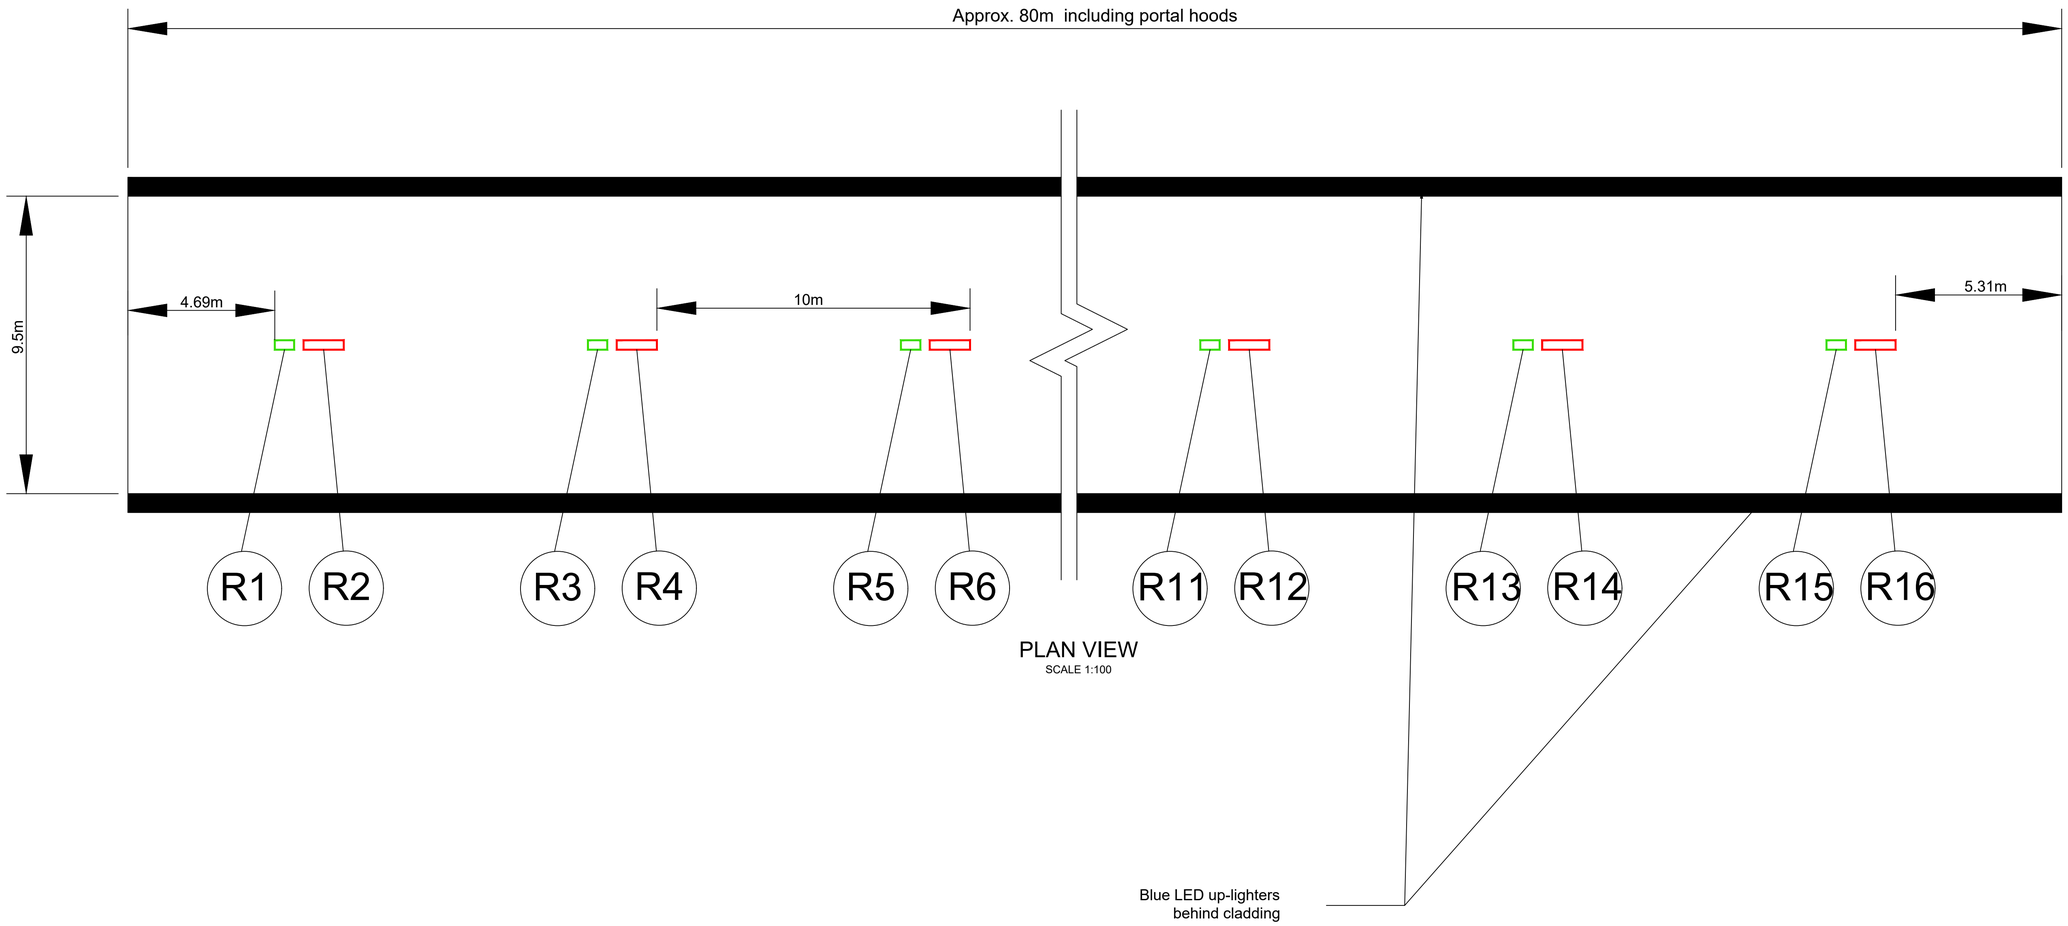

PLAN VIEW
SCALE 1:100

NOTES

1. DO NOT SCALE FROM THIS DRAWING.
2. ALL DIMENSIONS ARE IN METRES UNLESS STATED OTHERWISE.
3. DRAWING SHOWS PLAN VIEW ONLY
4. LUMINARIES WILL BE MOUNTED IN THE CENTER OF CEILING
5. TUNNEL SOFFIT/ARCHITECTURAL LIGHTING TO BE AGREED WITH BLUEWATER TEAM.
6. AMBIENT LIGHT FITTINGS PROPOSED SIMILAR TO POLE LIGHTING ON DRAWING B2340400-JAC-DRG-HA-0009
7. ALL LIGHTING TO BE FITTED WITH APPROPRIATE PROTECTION TO GUARD AGAINST VERMIN AND BIRD PERCHING/NESTING

Quantity	Symbol	Description
6		6x PHILIPS TUBEPOINT GEN2 LARGE - 1000mm MODULES BRACKET MOUNTED - 1xLED740-4S/740 L90@100kh 460 W
6		6x PHILIPS TUBEPOINT GEN2 SMALL - 350mm MODULES BRACKET MOUNTED - 1xLED740-4S/740 L90@100kh 460 W
	R??	ASSET NUMBER

Received - 5 November 2019
Planning Applications Group

SAFETY, HEALTH AND ENVIRONMENTAL INFORMATION

In addition to the hazards/risks normally associated with the types of work detailed on this drawing, note the following :

CONSTRUCTION
- Ensure adequate segregation of construction activities and adjacent live carriageways
- Identify and locate existing services
- All buried services to be isolated / protected prior to start of works
- Implement safety measures for working in excavations, confined spaces and traffic areas.

MAINTENANCE / CLEANING
- As above

DECOMMISSIONING / DEMOLITION
- As above

It is assumed that all works will be carried out by a competent contractor working, where appropriate, to an approved method statement

Rev	Rev. Date	Purpose of revision	Drawn	Checkd	Rev'd	Apprv'd
P02	JULY 2019	PLANNING APPLICATION	WJ	MJ	MJ	PW
P01	13/06/19	ISSUED FOR INFORMATION				PW

JACOBS
Cottons Centre, London, SE1 2QG
Tel:+44 (0)191 206 4115
www.jacobs.com

Client: Kent County Council

Project: BEAN ROAD TUNNEL

Drawing title: LIGHTING DESIGN (ISSUED FOR INFORMATION ONLY, NOT SUITABLE FOR CONSTRUCTION) (02 of 02)

Drawing status: PLANNING APPLICATION

Scale	1:200 @ A1	DO NOT SCALE
Jacobs No.	B2350500	Rev P02
Client no.		

Drawing number: B2350500-JAC-DRG-HA-0010

© Copyright 2018 Jacobs U.K. Limited. The concepts and information contained in this document are the property of Jacobs. Use or copying of this document in whole or in part without the written permission of Jacobs constitutes an infringement of copyright. Limitation: This drawing has been prepared on behalf of, and for the exclusive use of Jacobs' Client, and is subject to, and issued in accordance with, the provisions of the contract between Jacobs and the Client. Jacobs accepts no liability or responsibility whatsoever for, or in respect of, any use of, or reliance upon, this drawing by any third party.

0 1 2 3 4 5 6 7 8 9 10 m
SCALE 1 : 100

\\Lonfpp02\Proj\TTU Projects\Bean Road Tunnel\Design - Drawings\CAD\Highways\Lighting\B2350500-JAC-DRG-HA-0010_Lighting 2 of 2.dwg - 31/10/2019 18:01:02 - A1 - JoachiW